OFFICE COPY

~DAVIS/WANIC~
LAND SURVEYORS, P.C.
1410 Ludington St., Escanaba, Michigan 49829
Phone (906)786-1755, Fax (906)786-6487

JOB NUMBER	030428-03J
SURVEY FOR	CRAIG POTVIN
SUBJECT	PROPOSED DIVISION
DATE OF SURVEY	APRIL 2003
DATE OF MAPPING	APRIL 2003

- INDICATES A LINE NOT DRAWN TO SCALE
- o IRON MONUMENTS SET
- • IRON MONUMENTS FOUND
- □ CONC. MONUMENTS SET
- ■ CONC. MONUMENTS FOUND
- ⊕ CHISELED CROSS IN CONCRETE
- (M) MEASURED DISTANCE AND/OR BEARINGS
- (R) RECORDED DISTANCE AND/OR BEARINGS
- SECTION CONTROL CORNERS

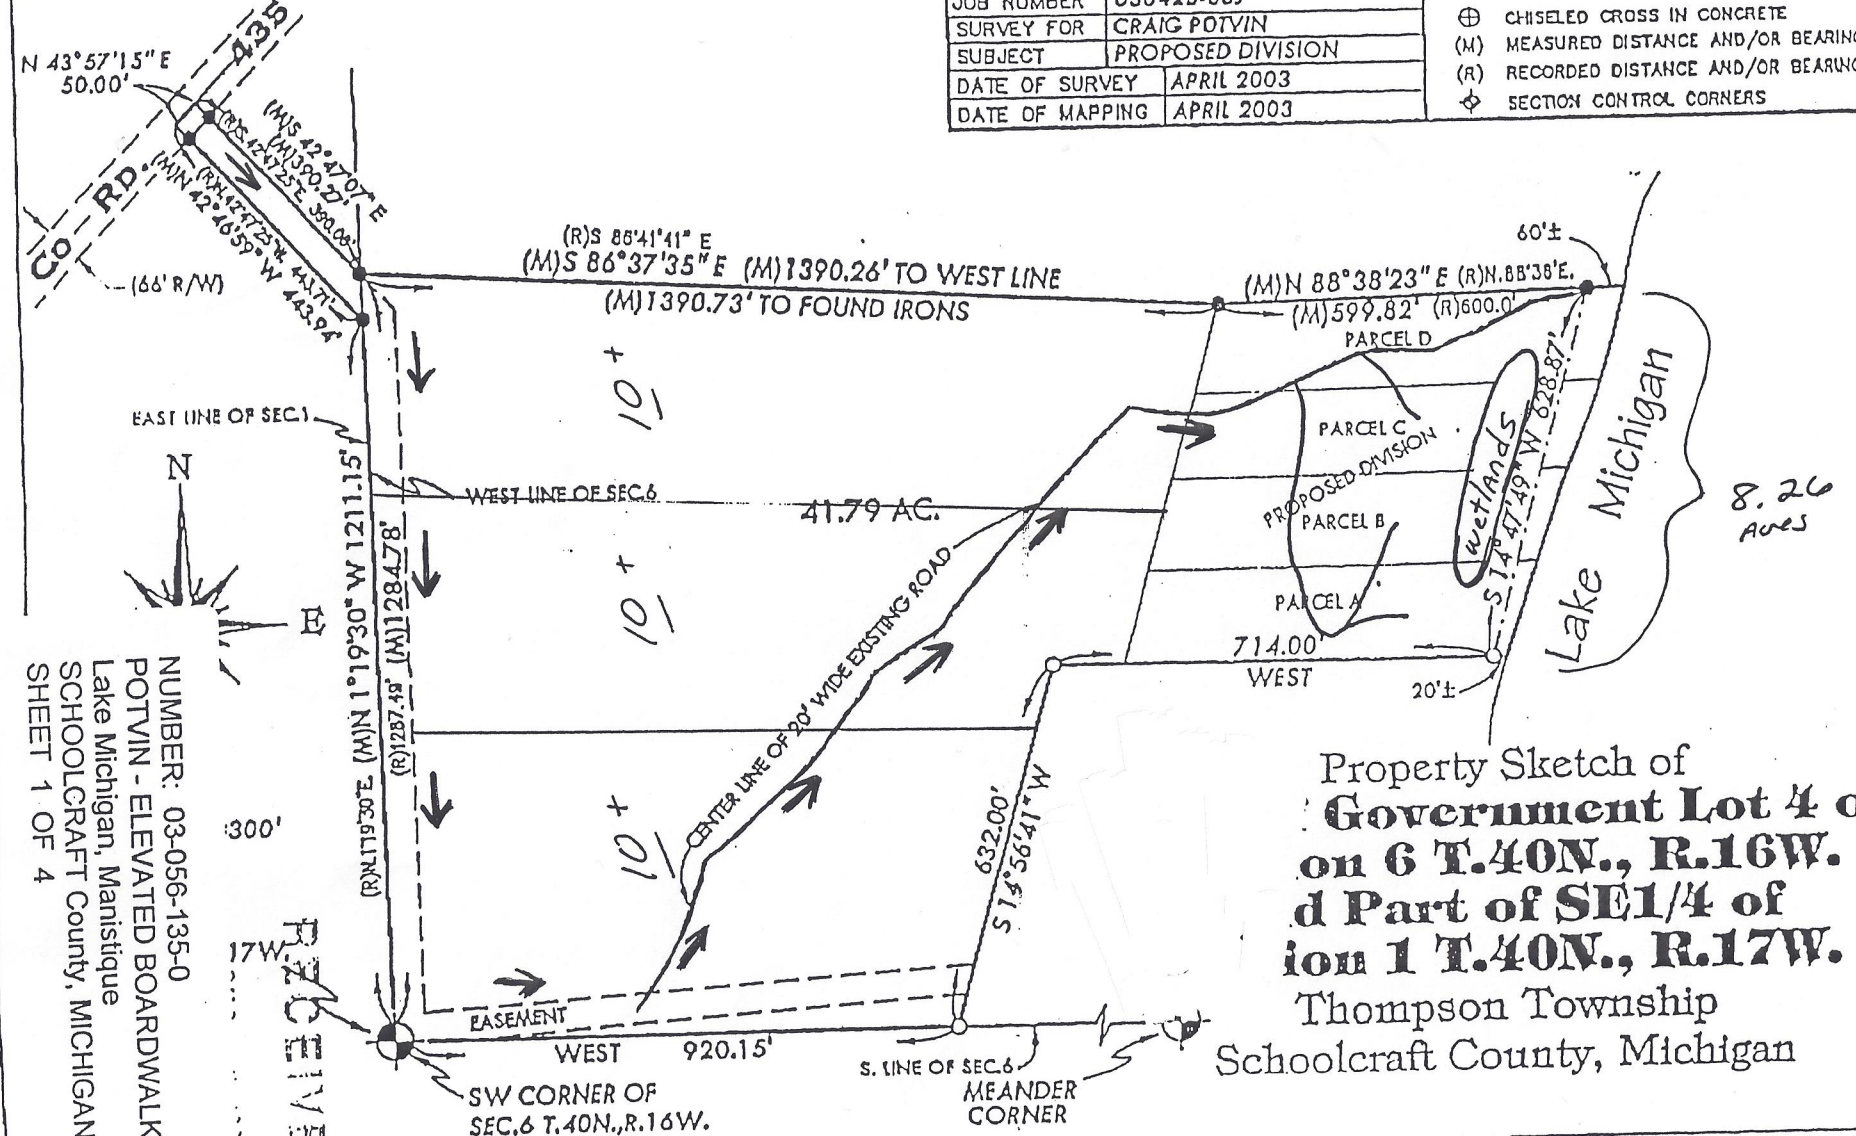

Property Sketch of
Government Lot 4 of
on 6 T.40N., R.16W.
d Part of SE1/4 of
ion 1 T.40N., R.17W.
Thompson Township
Schoolcraft County, Michigan

NUMBER: 03-056-135-0
POTVIN - ELEVATED BOARDWALK
Lake Michigan, Manistique
SCHOOLCRAFT County, MICHIGAN
SHEET 1 OF 4

DAVIS/WANIC

7/03 THU 10:31 FAX 19067866487